© This Drawing is the copyright of benjamin + beauchamp architects ltd.

All dimensions to be checked on site by contractor and not scaled from this drawing.

benjamin + beauchamp architects ltd accept no liability for any expense, loss or damage of whatsoever nature and however arising; from any variation made to this drawing; or in the execution of the work to which it relates, which has not been referred to them and their approval obtained.

P:\Lydiard Millicent - All Saints - 0771\Drawings, Photos & Graphics\B2 Drawings\Drawing Board\0771.WD.008 Nave Joinery Details_Rev C -.dwg

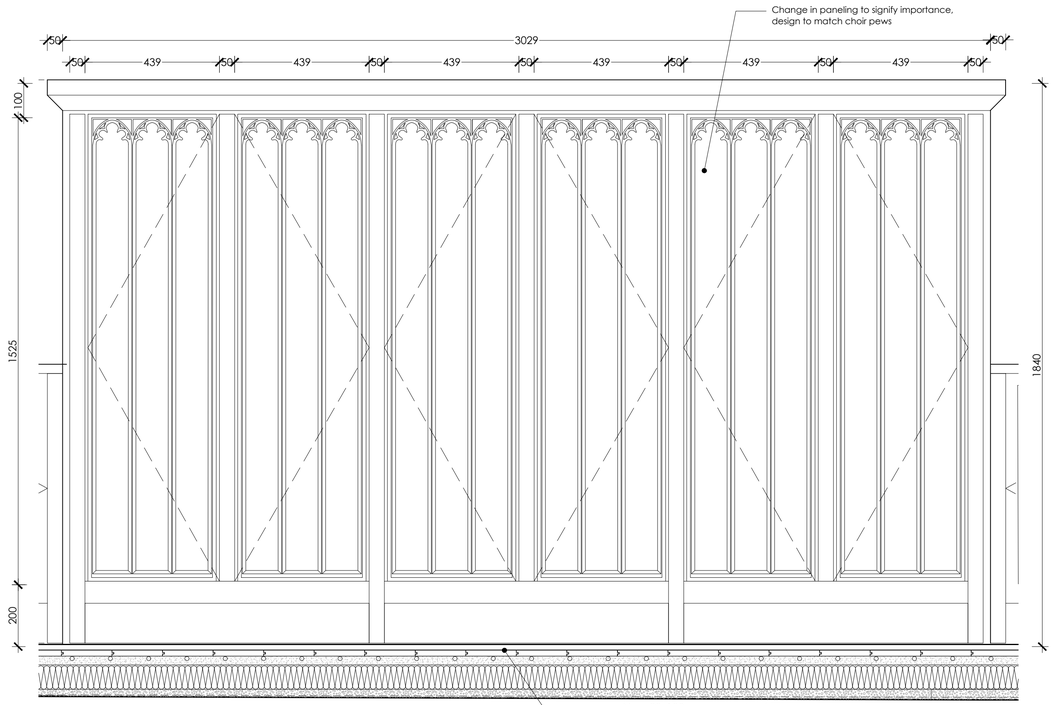

Full Height Storage Cupboard Elevation 1:10

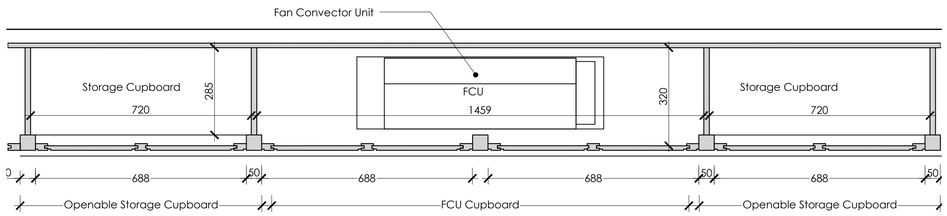

Plan Through Storage Cupboard / Horizontal Section A-A 1:10

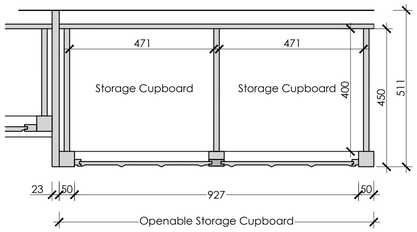

Plan Through Full Height Storage Cupboard 1:10

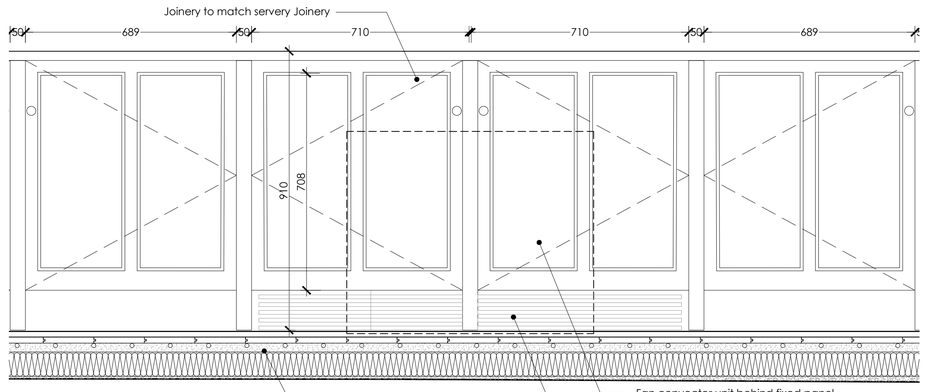

Storage Cupboard Elevation 1:10

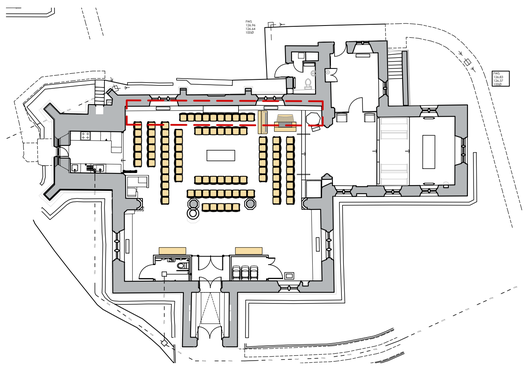

Ground Floor Plan 1:200

1:200
metres 4 8 12 16 20

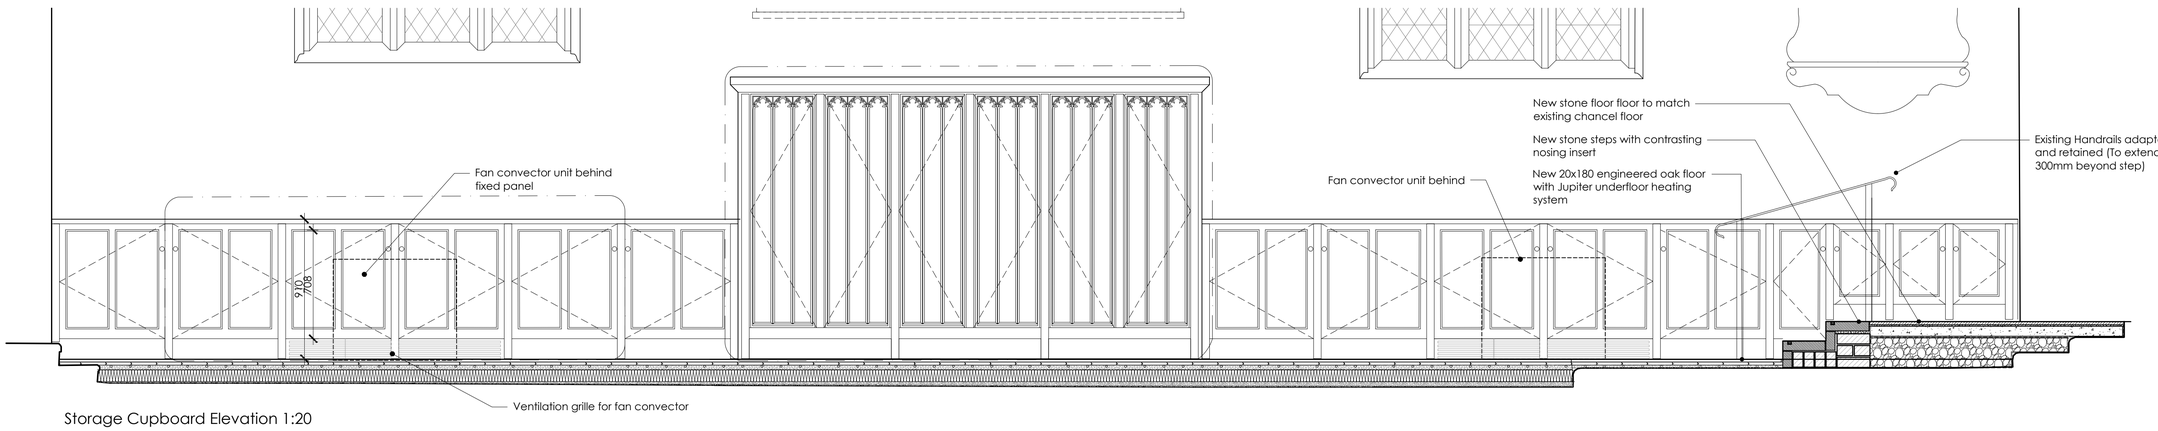

Storage Cupboard Elevation 1:20

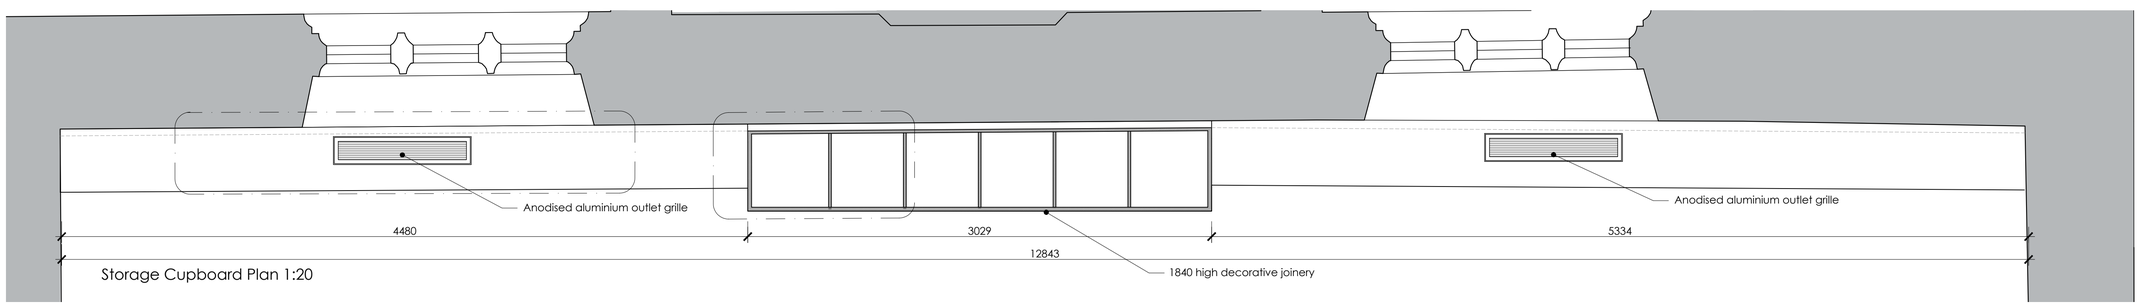

Storage Cupboard Plan 1:20

1:20
metres 1 2

1:10
mm 200 400 600 800 1000

Revision	Date	Initials	Notes
C	26/08/22	MM	General revisions for issue to Faculty
B	26/08/22	MM	Floor Detail Revised
A	29/06/22	MM	Joinery updated

Project

LYDIARD MILLICENT
All Saints

Title

Nave Joinery Details

Stage

FACULTY

benjamin + beauchamp
architecture design conservation
the borough studios, the borough,
wedmore, somerset BS28 4EB
T 01934 713313 **F** 01934 713314

Drawn By	Date	Scale
MM	30/08/22	1:10&1:20 @A1

Drawing No.

0771.WD.009 C

studio: b2architects.com www.b2architects.com